

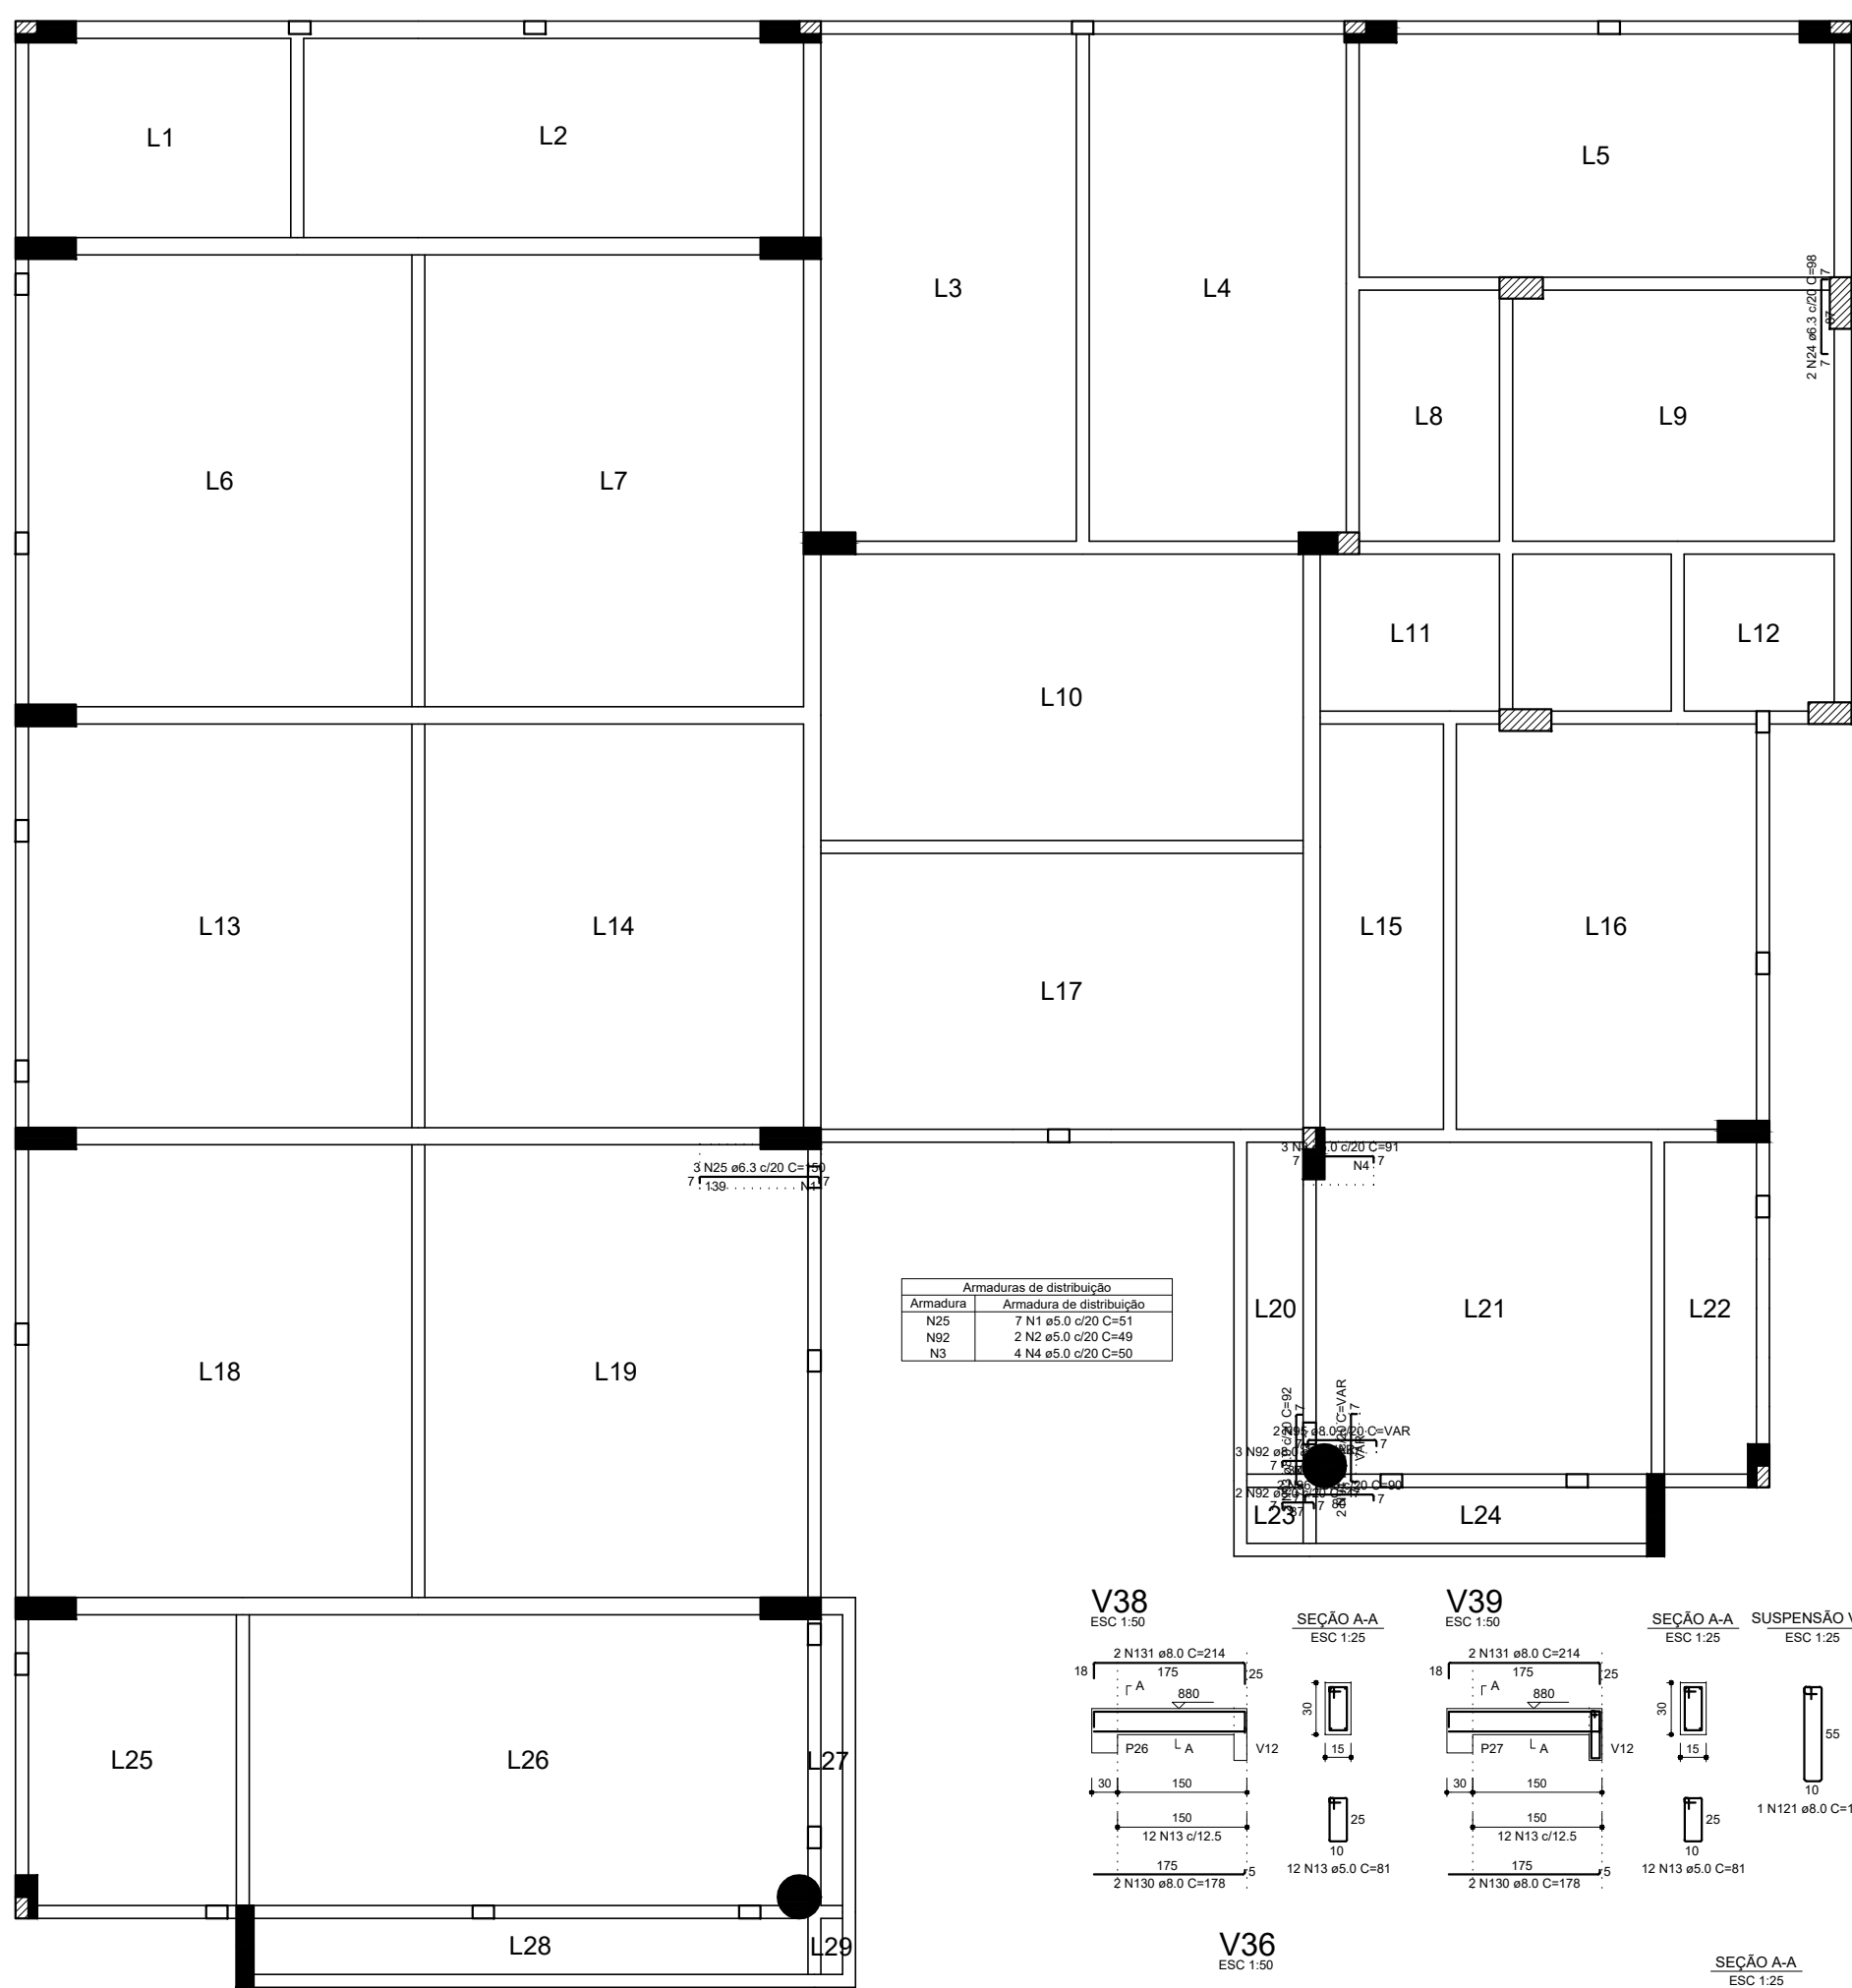


Relação do Aço					
		Positivos	Positivos		
		P9	P11		
		2xP13	3xP10		
		V2	V5		
		V8	V13		
		V14	V16		
		V17	V19		
		V20	V24		
		V23	V25		
		V26	V27		
		V28	V31		
		V29	V34		
		V30	V36		
		V35	V40		
		V41	V45		
		V42	V48		
		V43	V49		


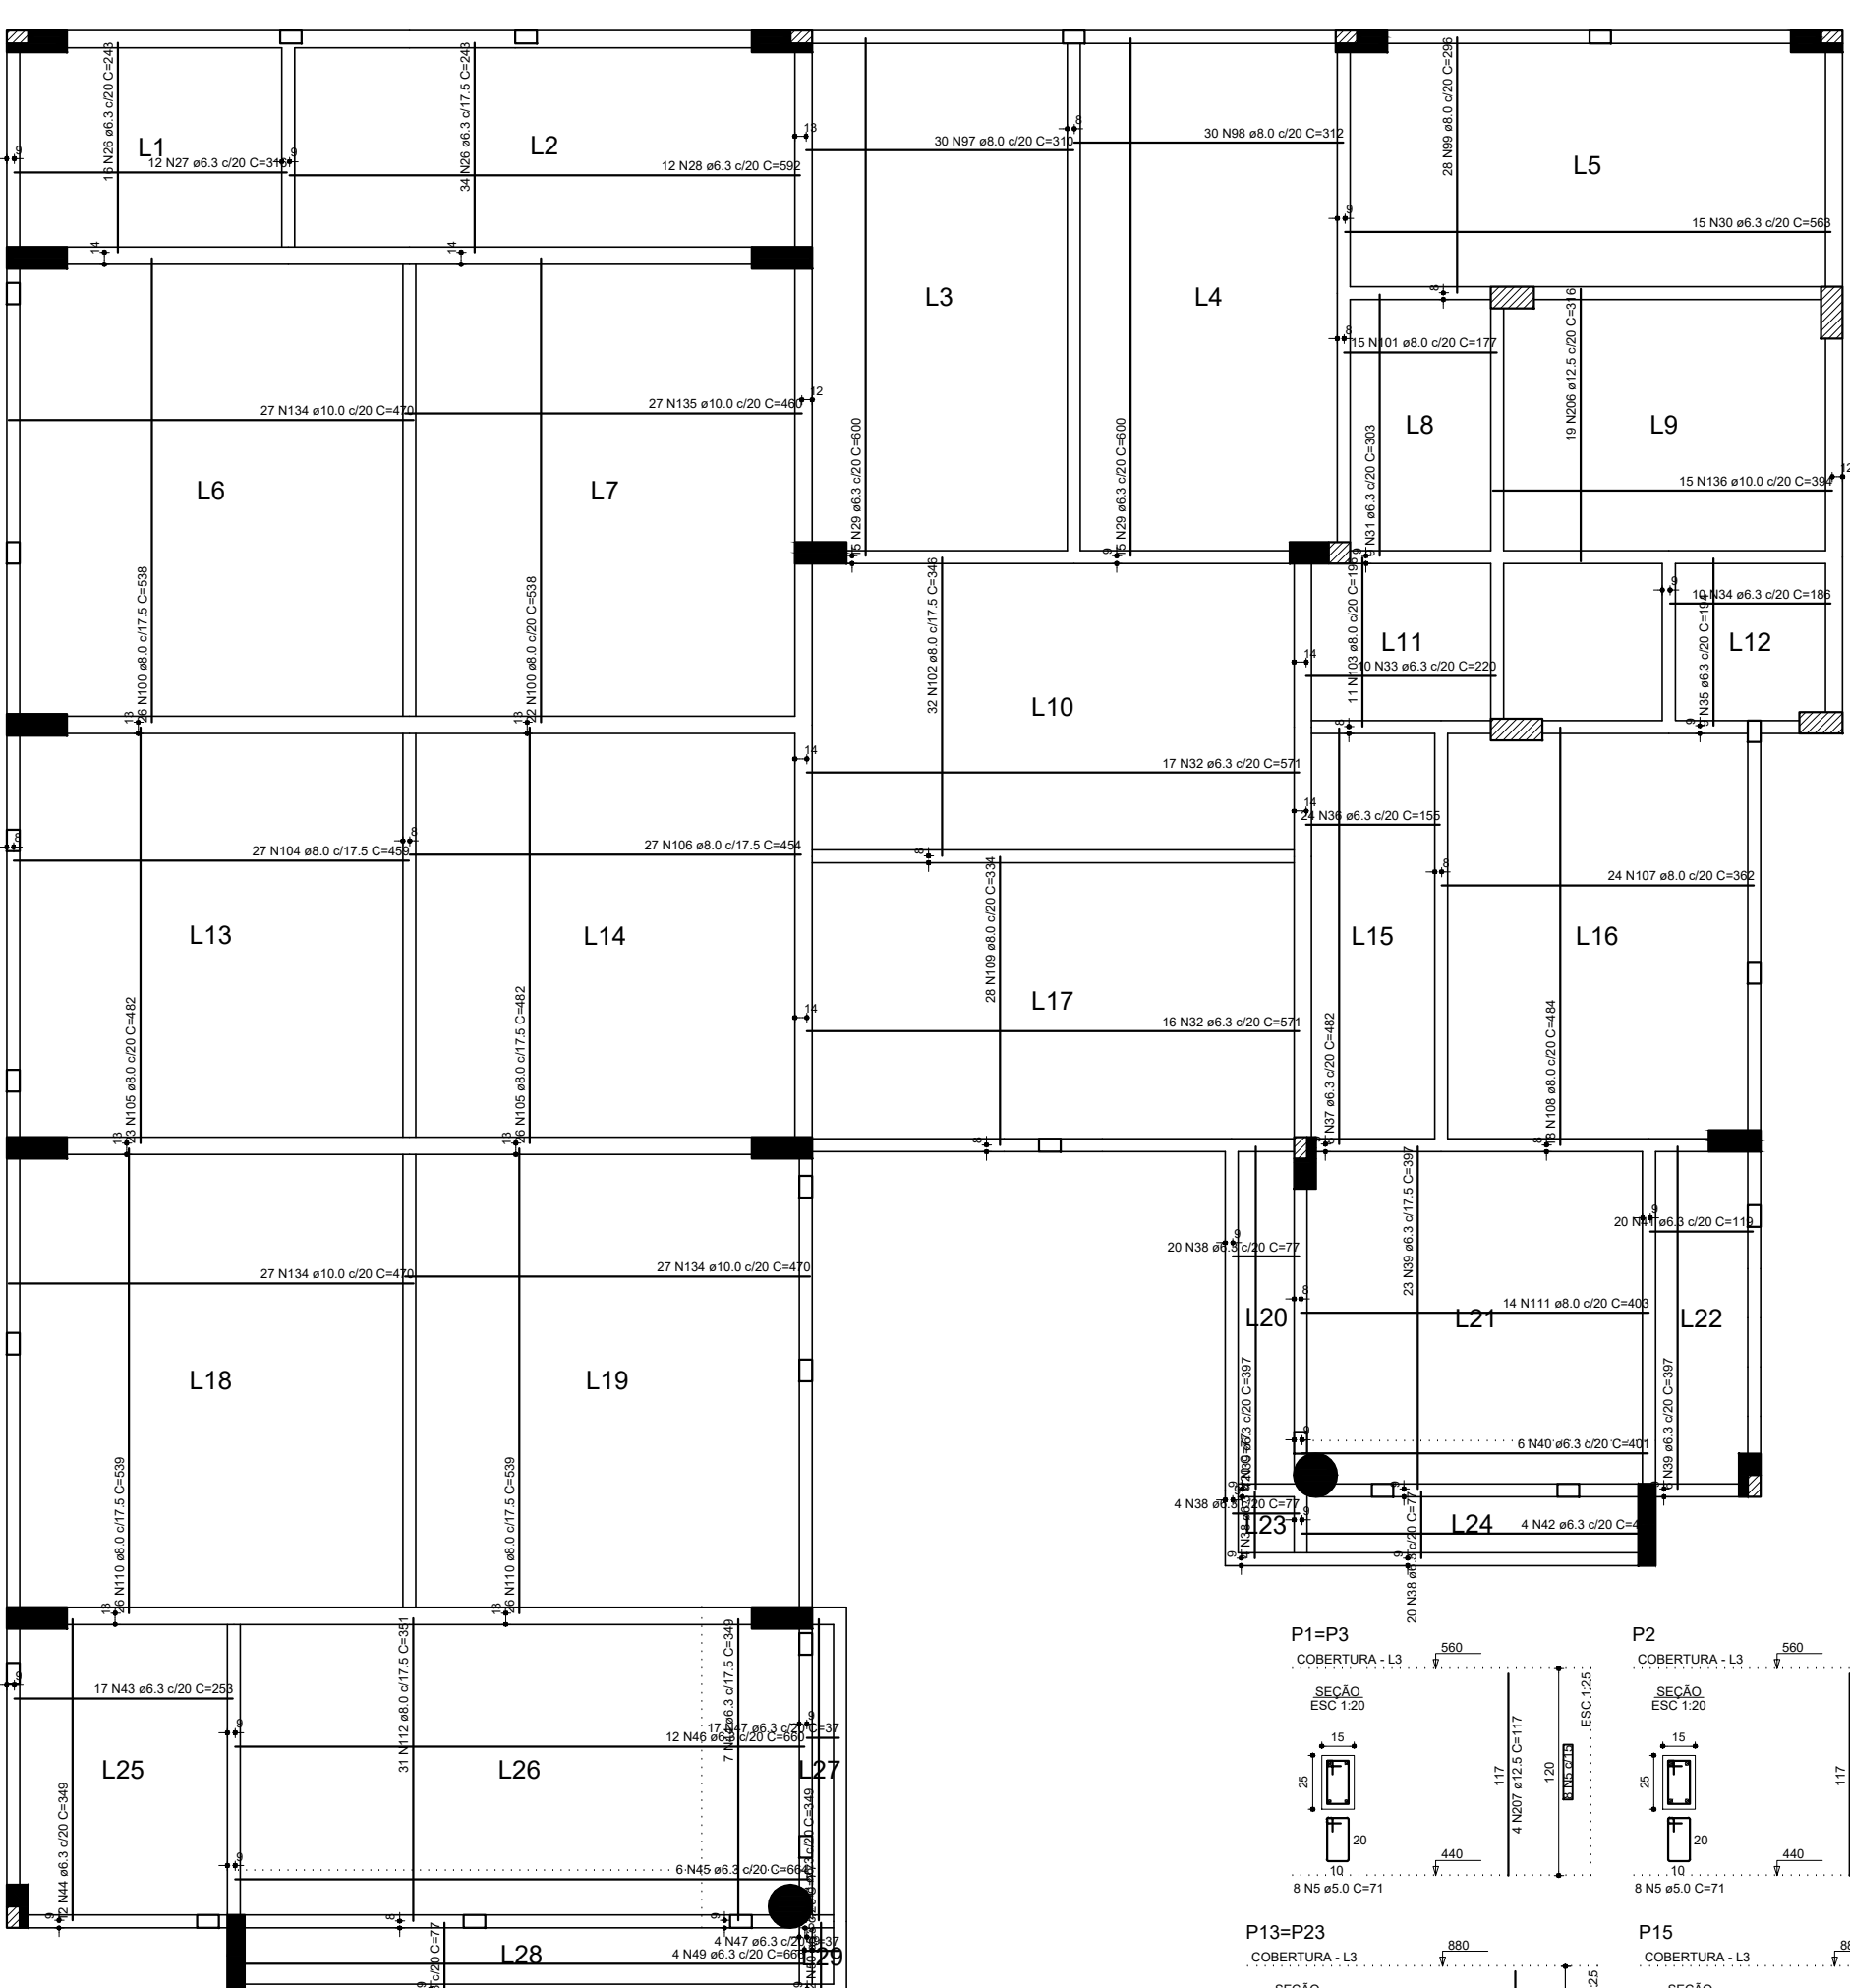

Armação negativa das lajes do pavimento Cobertura
escala 1:50

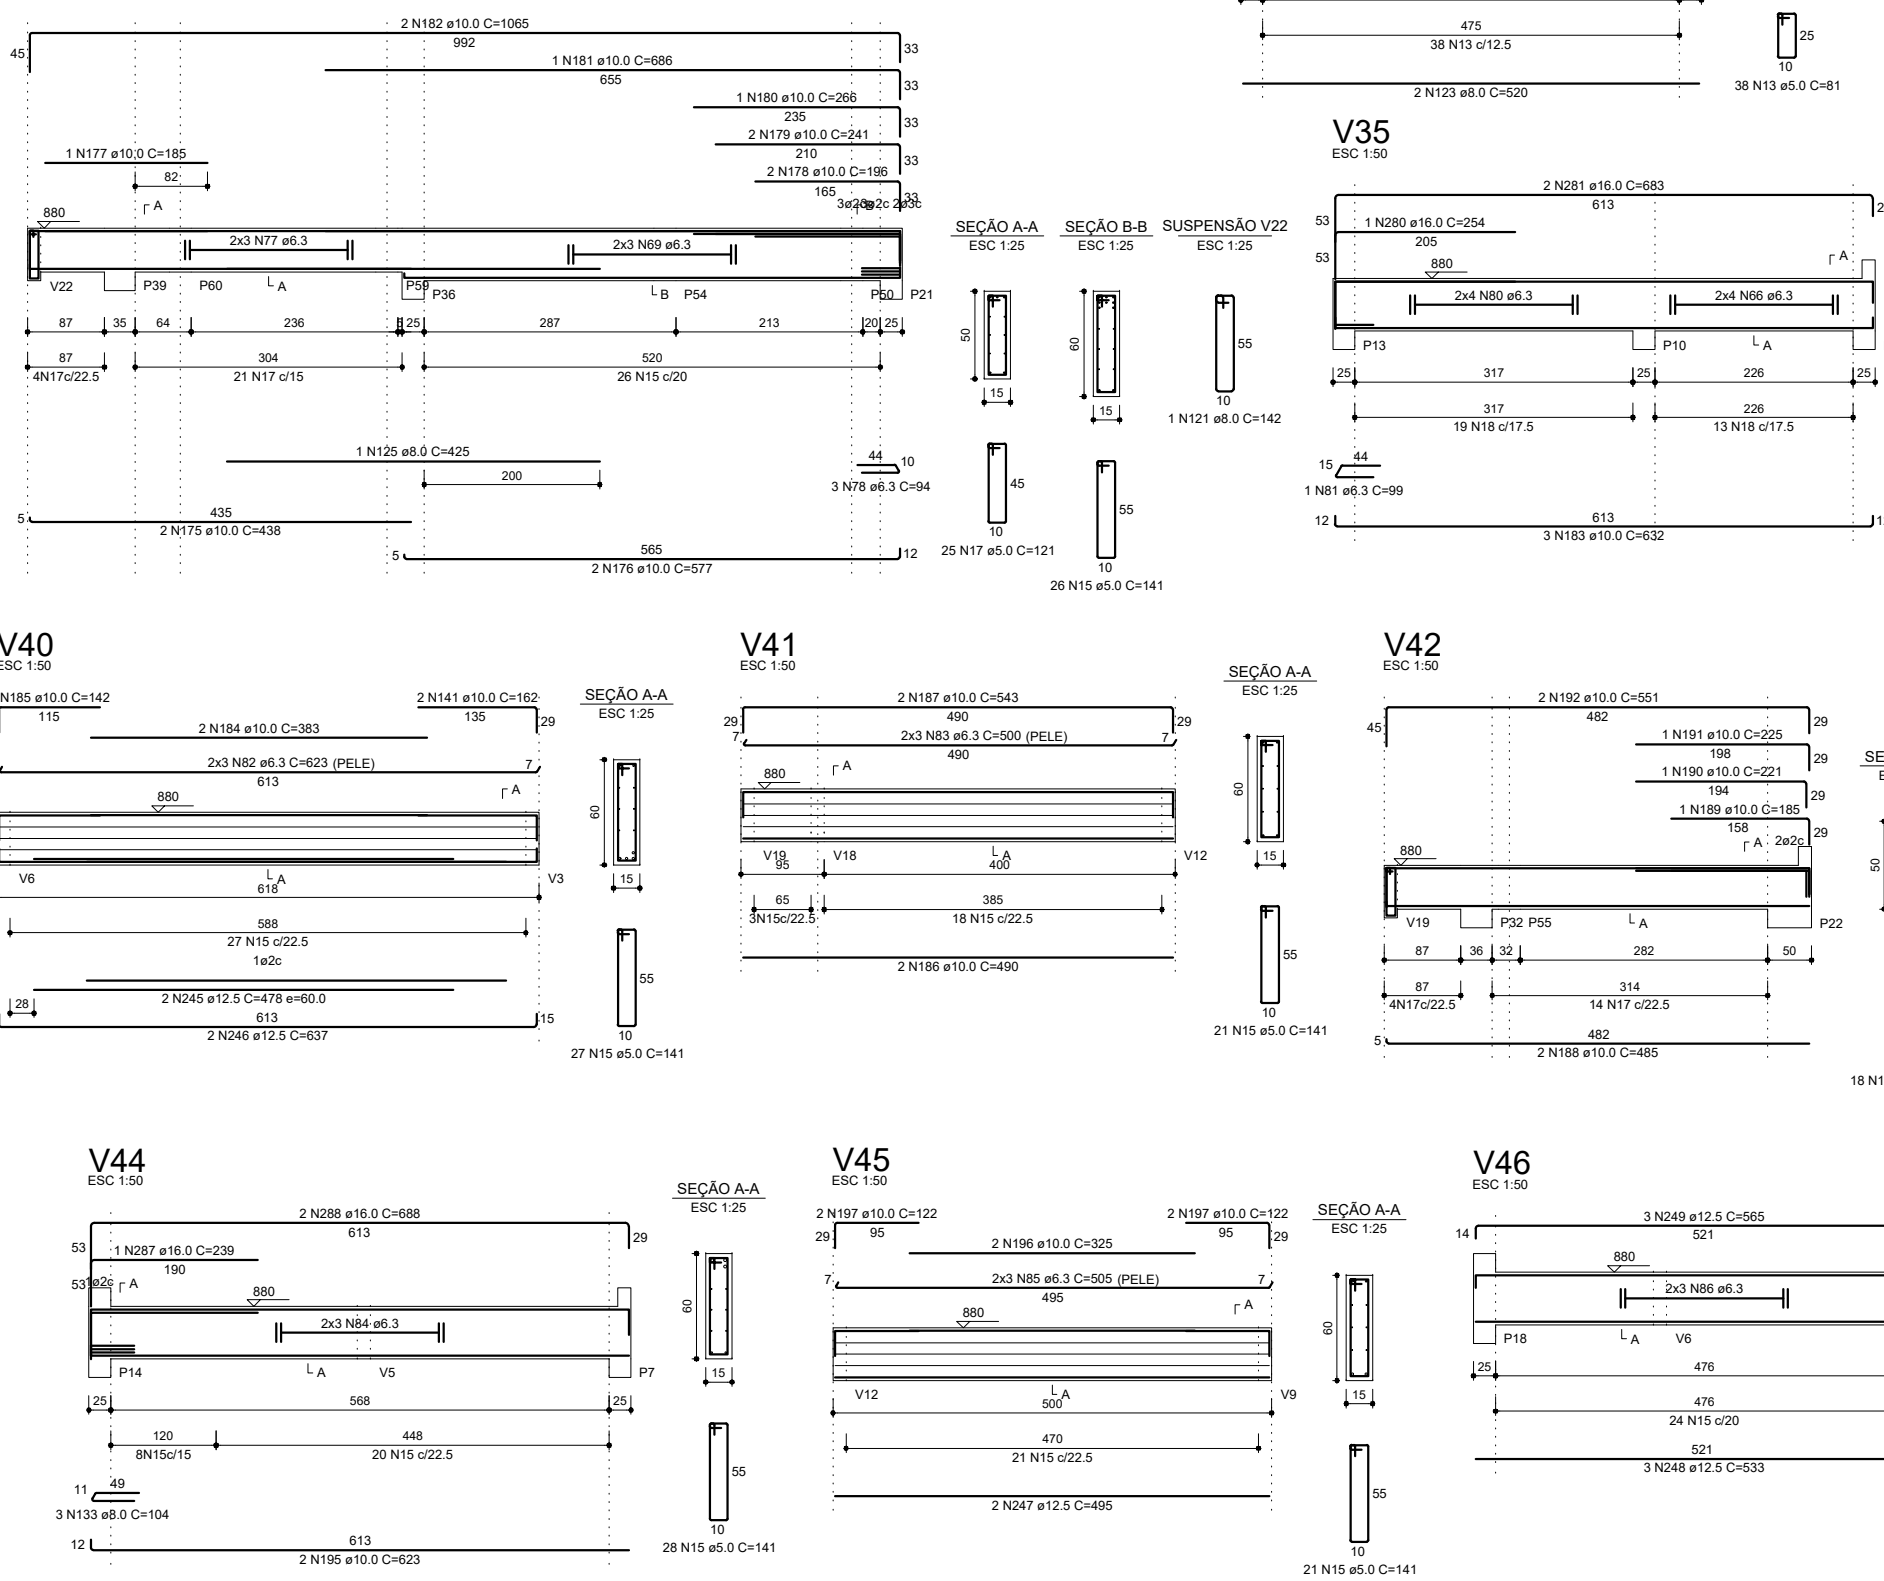

Armação positiva das lajes do pavimento Cobertura
escala 1:50

