


Relação do Aço				
		Positivos	Positivos	
		P9	P11	
		2xP13	3xP10	
		V2	V5	
		V8	V13	
		V14	V15	
		V17	V18	
		V20	V21	
		V22	V23	
		V24	V25	
		V26	V27	
		V28	V29	
		V30	V31	
		V32	V33	
		V34	V35	
		V36	V37	
		V38	V39	
		V40	V41	
		V42	V43	
		V44	V45	
		V46	V47	
		V48	V49	
		V50		

ACO	N	DIAM (mm)	QUANT	C UNIT	C TOTAL
CASE	1	3,0	2	131	262
	2	3,0	2	49	98
	3	3,0	2	151	302
	4	3,0	4	50	200
	5	3,0	4	74	296
	6	3,0	360	181	65160
	7	3,0	360	181	65160
	8	3,0	360	181	65160
	9	3,0	276	35	7560
	10	3,0	144	141	20304
	11	3,0	120	231	27720
	12	3,0	40	231	9240
	13	3,0	276	191	52716
	14	3,0	144	141	20304
	15	3,0	120	231	27720
	16	3,0	2	278	556
	17	3,0	80	121	9680
	18	3,0	2	251	502
	19	3,0	4	251	1004
	20	3,0	2	251	502
	21	3,0	2	351	702
	22	3,0	2	278	556

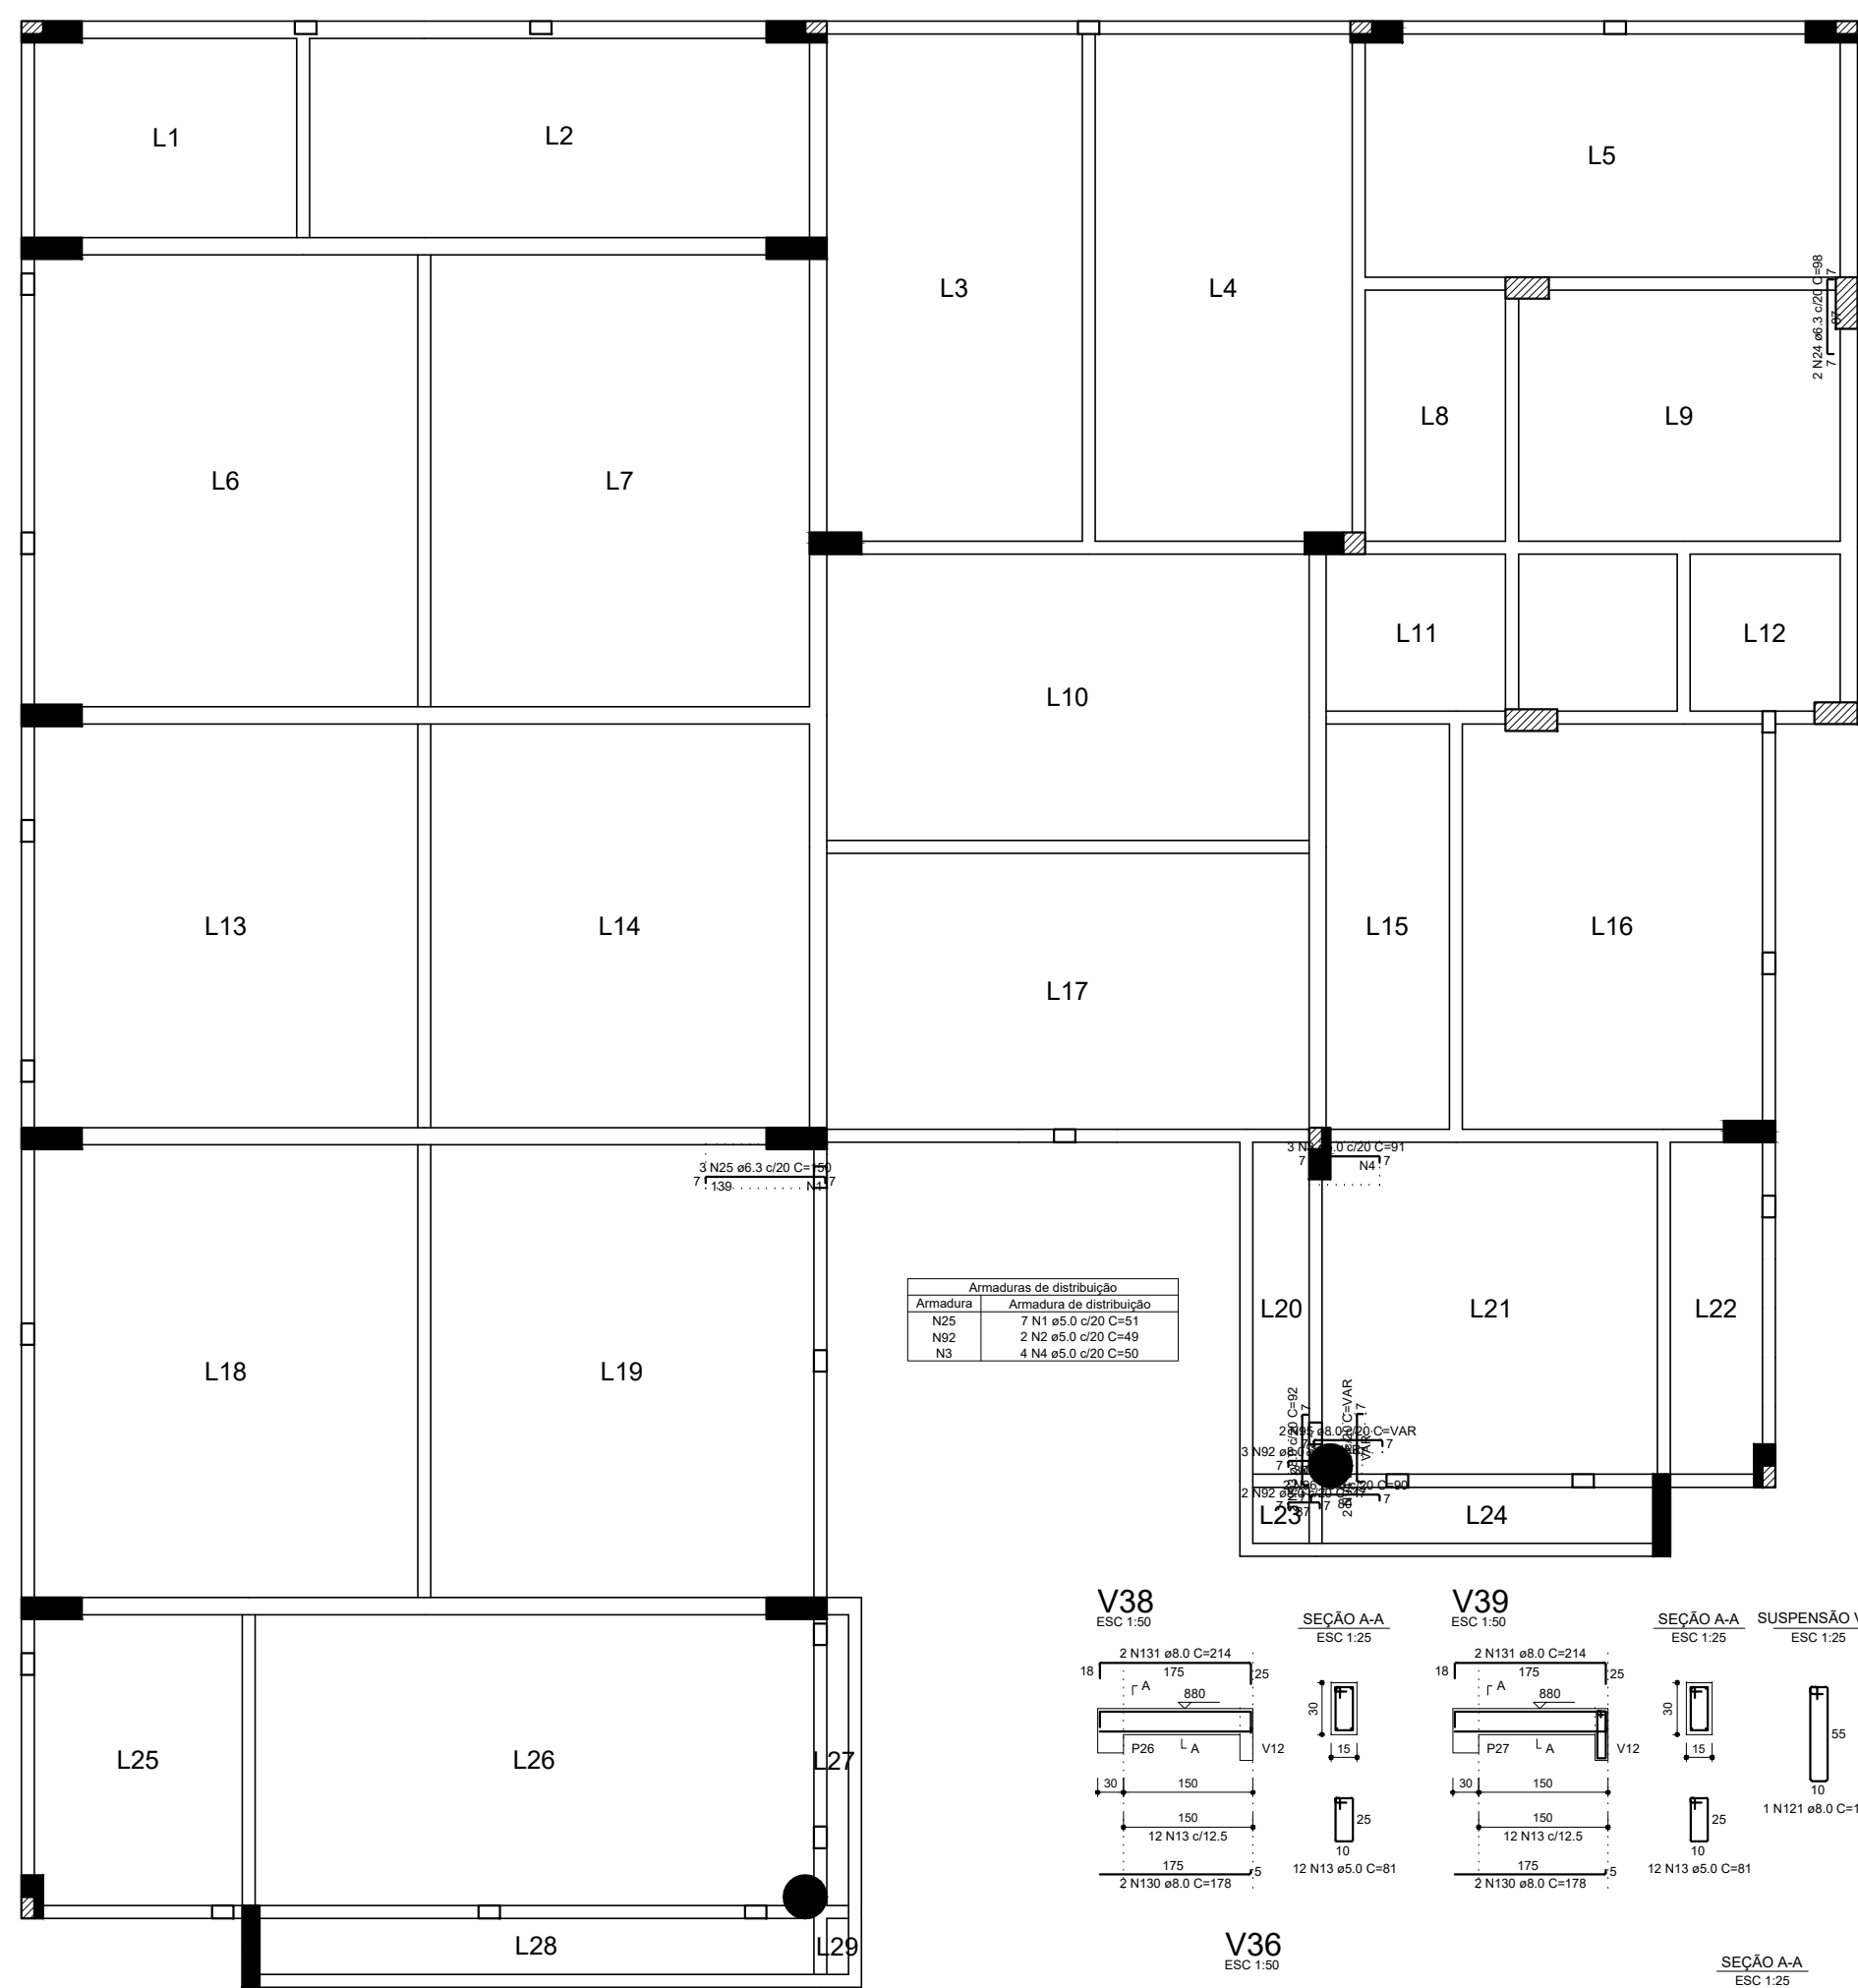

Armação negativa das lajes do pavimento Cobertura
escala 1:50

